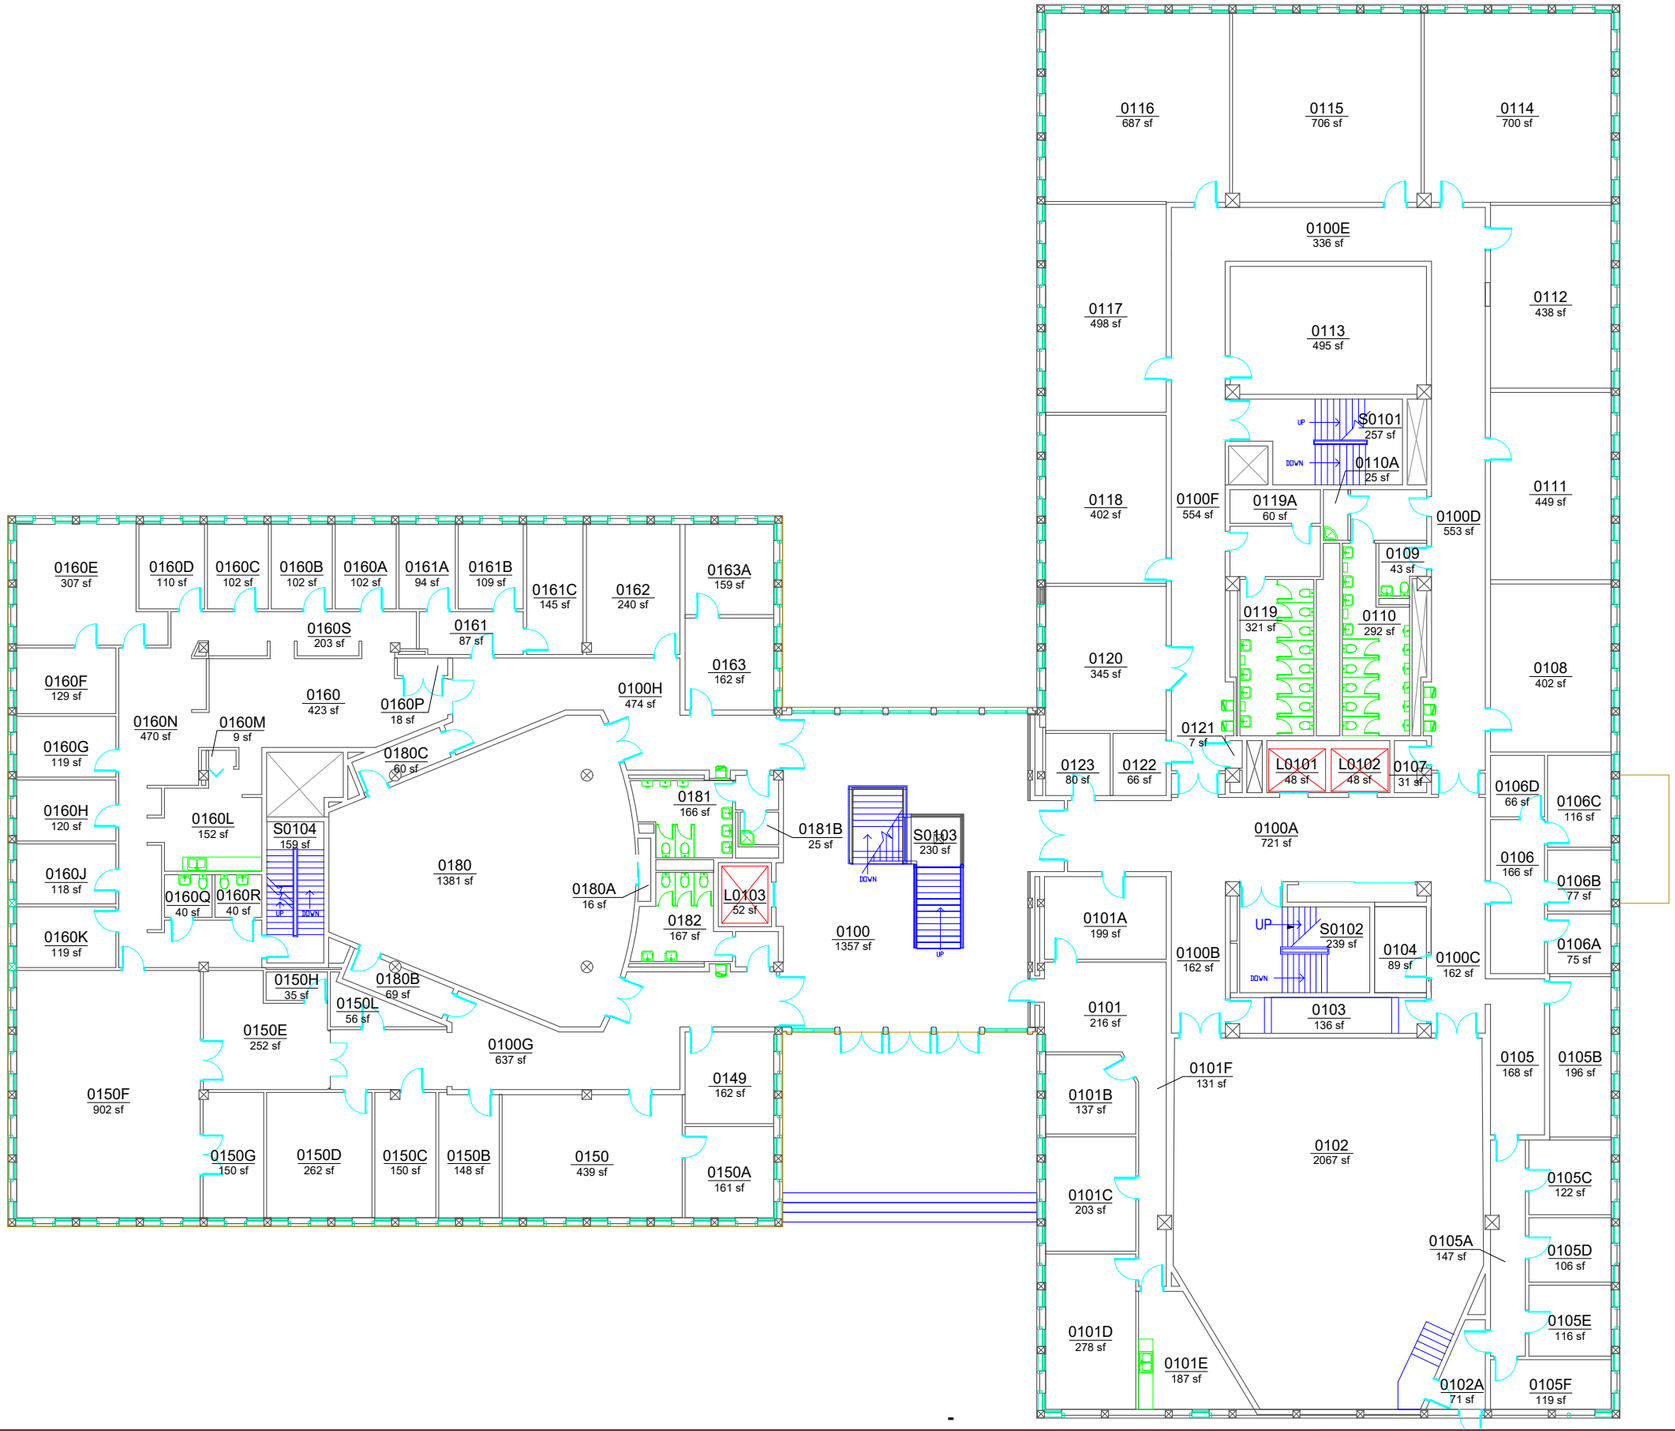

FLORIDA STATE UNIVERSITY
FACILITIES PLANNING AND
SPACE MANAGEMENT
www.facilities.fsu.edu/psm

BELLAMY BUILDING - BEL
FIRST FLOOR

SITE: **MAIN CAMPUS**
BUILDING NO.: **0008**
LEVEL: **01**
LAST UPDATE: **02/22/2021**